SONOMA COUNTY WATER AGENCY

1315 AIRPORT BOULEVARD TENANT IMPROVEMENTS

MEZZANINE SYSTEM

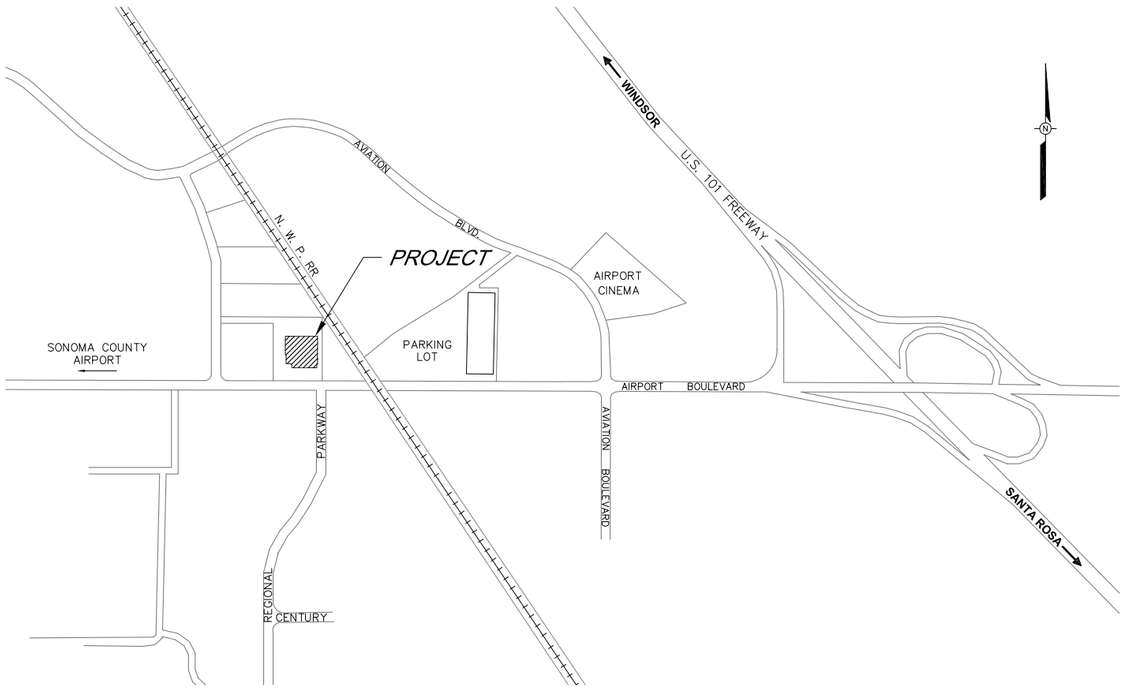

VICINITY MAP

SCALE: NONE

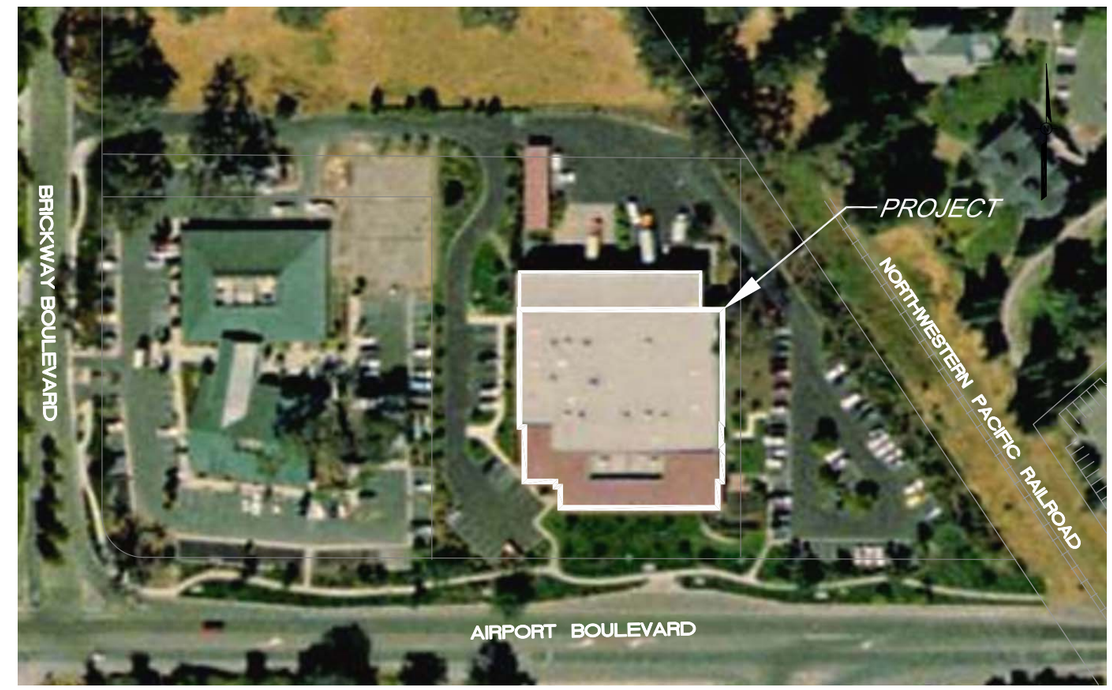

1315 AIRPORT BOULEVARD

SCALE: 1"=150'

INDEX TO DRAWINGS

SHEET	SHEET NUMBER	SHEET TITLE
1.	G-1	TITLE SHEET, VICINITY MAP AND SITE PLAN
2.	A-1	FLOOR PLAN
3.	A-2	WAREHOUSE MEZZANINE PLAN
4.	A-3	CENTRAL SUPPLY MEZZANINE PLAN

REGISTERED PROFESSIONAL ENGINEER
MATHEW E. VAIL
No. 53724
CIVIL
STATE OF CALIFORNIA

NO.	DATE	REVISION	BY

SONOMA COUNTY WATER AGENCY

SCALE: AS SHOWN | DATE: 8-9-10

DRAWN: JLW

REVIEWED:

1315 AIRPORT BOULEVARD TENANT IMPROVEMENTS
MEZZANINE SYSTEM
TITLE SHEET, VICINITY MAP AND SITE PLAN

FILE NAME: G1-B2.dwg
CONTRACT NUMBER: 0-83-7; #01

DRAWING NUMBER: G-1

SHEET 1 OF 4

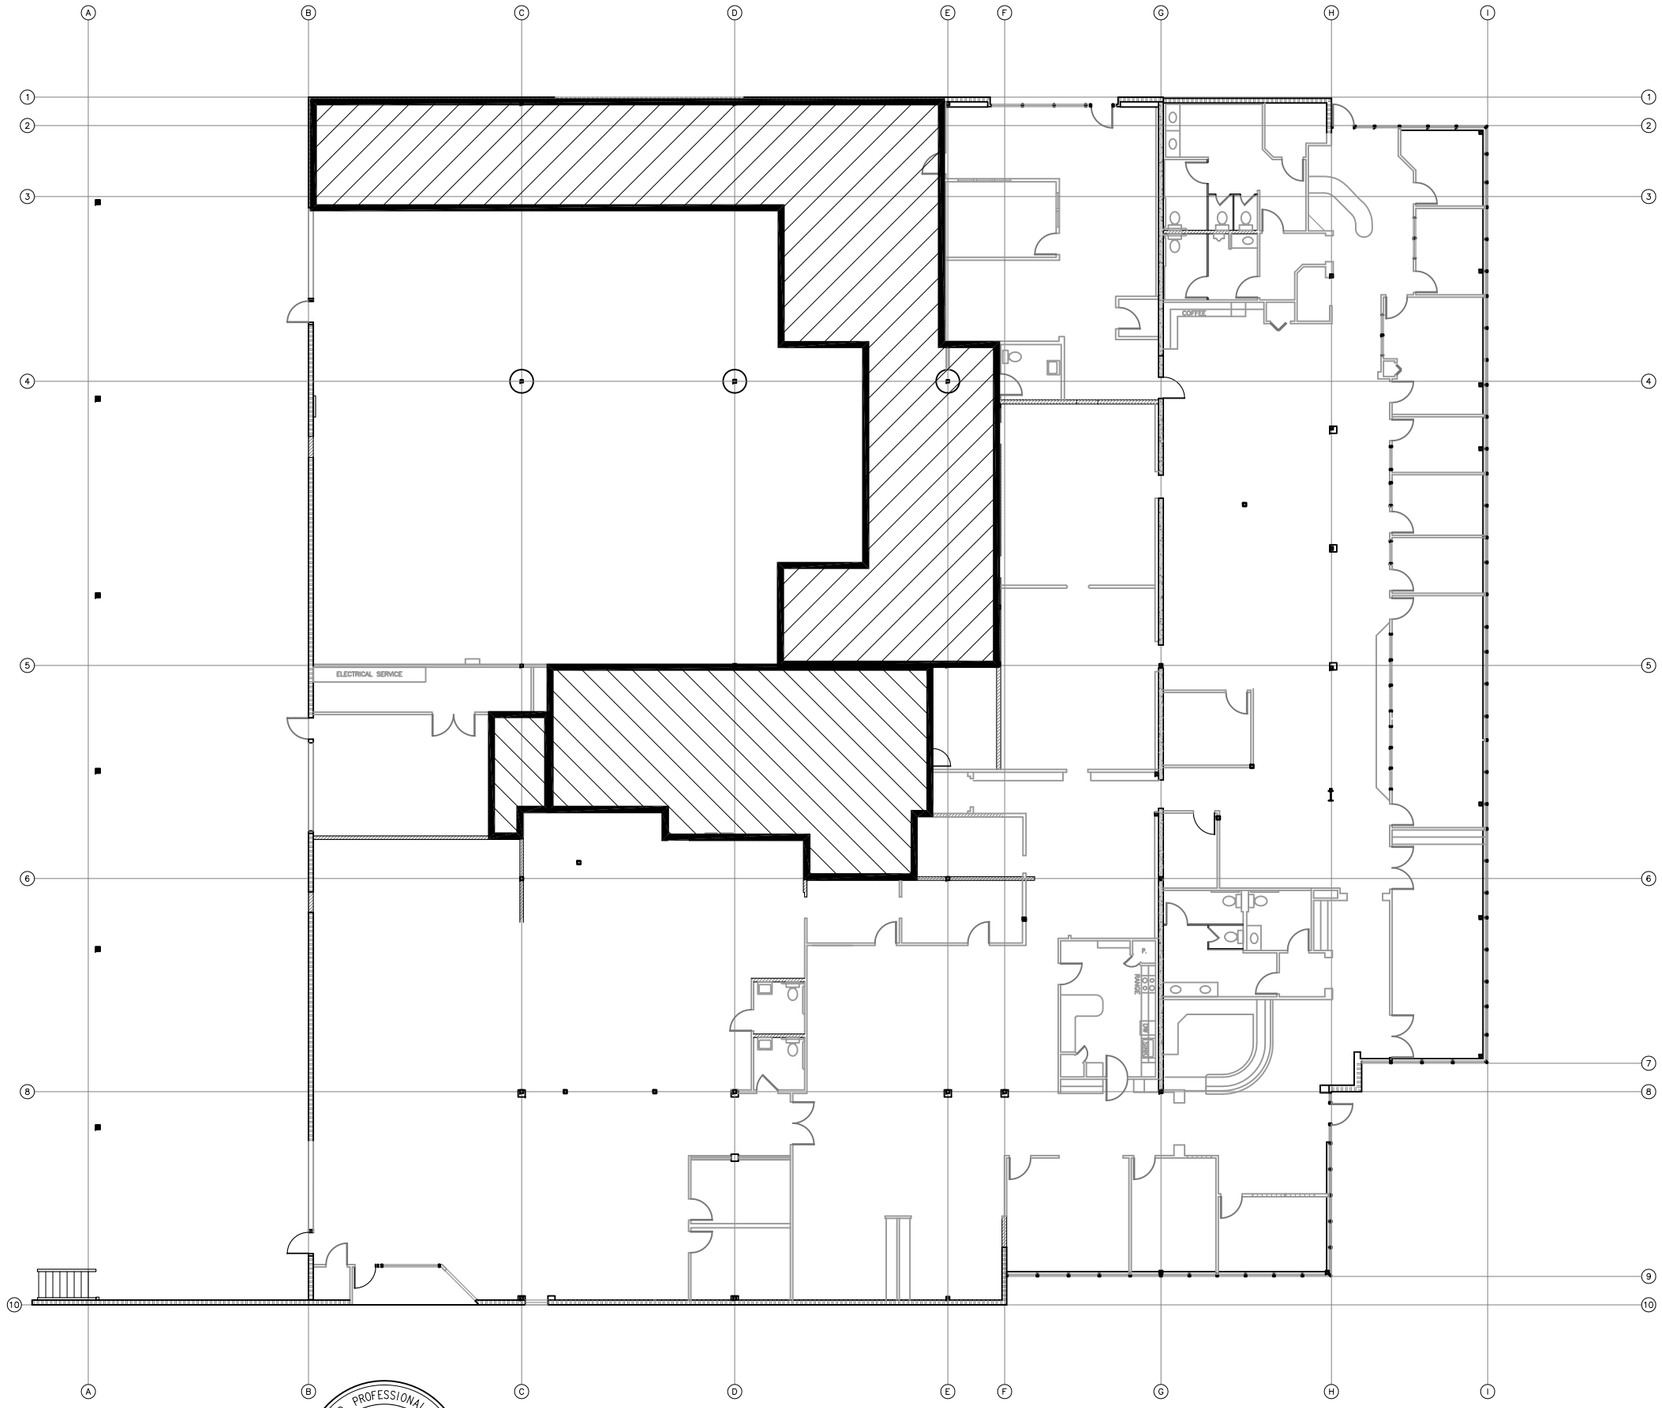

Key

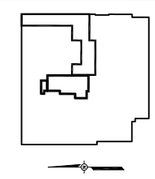

LEGEND

Mezzanine	
2,524 +/- SF	1,394 +/- SF

REGISTERED PROFESSIONAL ENGINEER
MATHEW E. VAIL
No. 53724
CIVIL
STATE OF CALIFORNIA

NO.	DATE	REVISION	BY

SONOMA COUNTY WATER AGENCY

SCALE: 3/32"=1'-0"
DATE: 8-9-10
DRAWN: JLW
REVIEWED:

1315 AIRPORT BOULEVARD TENANT IMPROVEMENTS

MEZZANINE SYSTEM FLOOR PLAN

FILE NAME: Building-Floor-Plan.dwg
CONTRACT NUMBER: 0-83-7 #01

DRAWING NUMBER: A-1

SHEET 2 OF 4

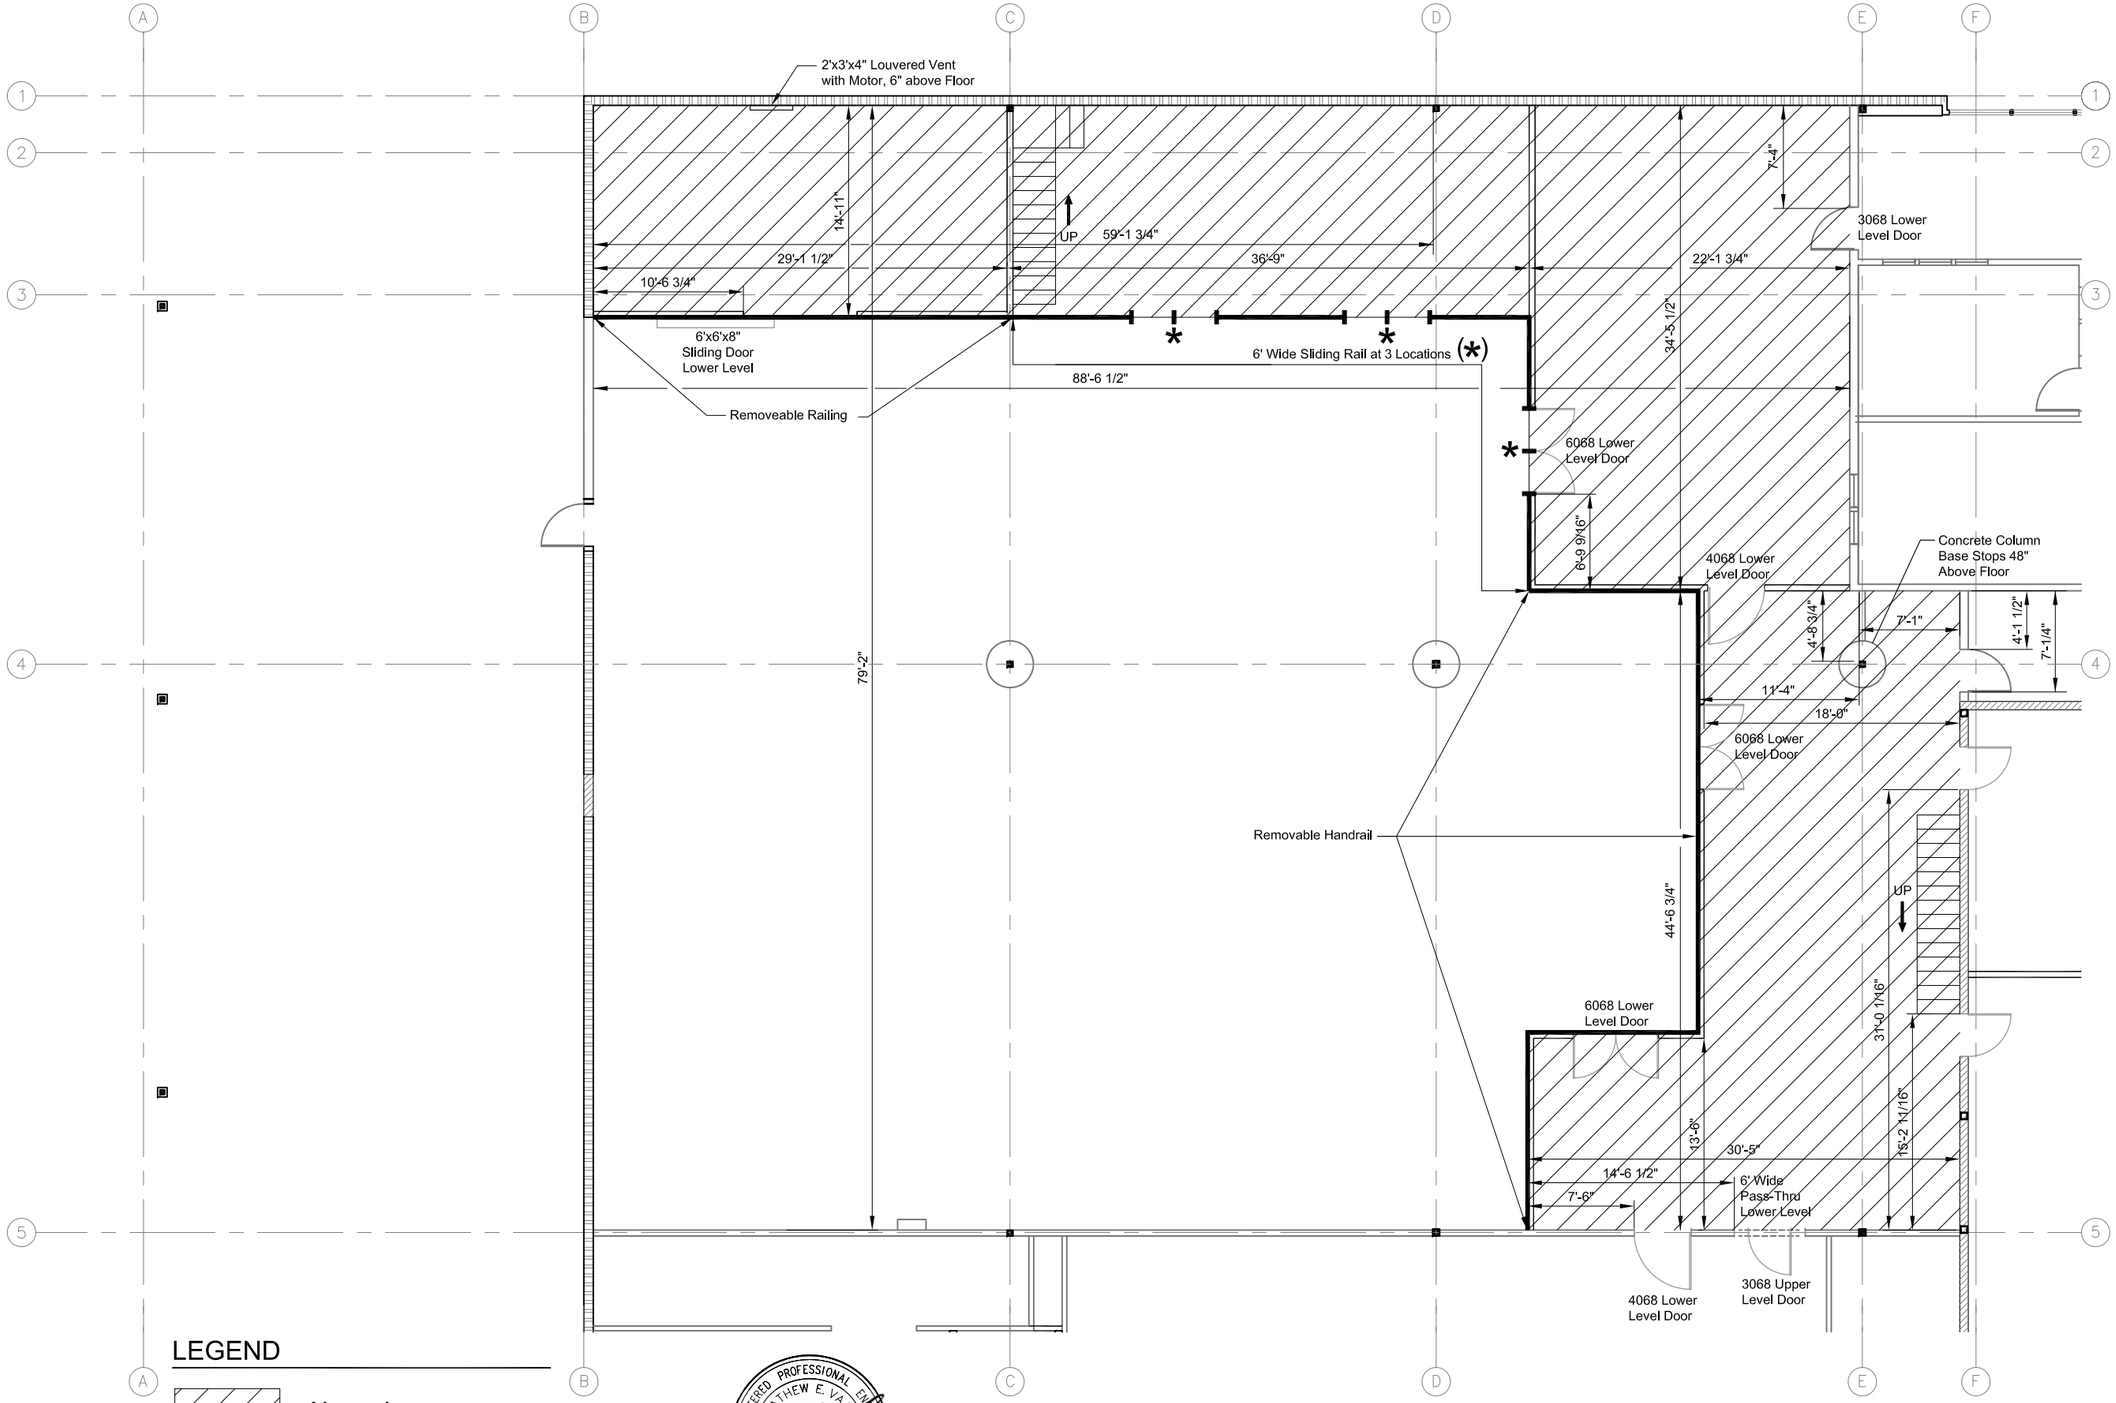

LEGEND

Mezzanine
2,524 +/- SF

BAR LENGTH ON ORIGINAL DRAWING EQUALS ONE INCH. ADJUST SCALE ACCORDINGLY

REGISTERED PROFESSIONAL ENGINEER
MATHEW E. VAIL
No. 53724
CIVIL
STATE OF CALIFORNIA

NO.	DATE	REVISION	BY

SONOMA COUNTY WATER AGENCY

SCALE: 3/16" = 1'-0"
DATE: 8/9/2010
DRAWN: JLW
REVIEWED:

1315 AIRPORT BOULEVARD TENANT IMPROVEMENTS

MEZZANINE SYSTEM
WAREHOUSE MEZZANINE PLAN

FILE NAME: A1-.dwg
CONTRACT NUMBER: 0-83-7 #01
DRAWING NUMBER: A-2
SHEET 3 OF 4

\\SD-DATA\PROJ\GENERAL\ALL FACILITIES\OFFICE-SITES\1315AIRPORT_OPS\7229\MEZZANINE_PLAN_SET\A1-.DWG

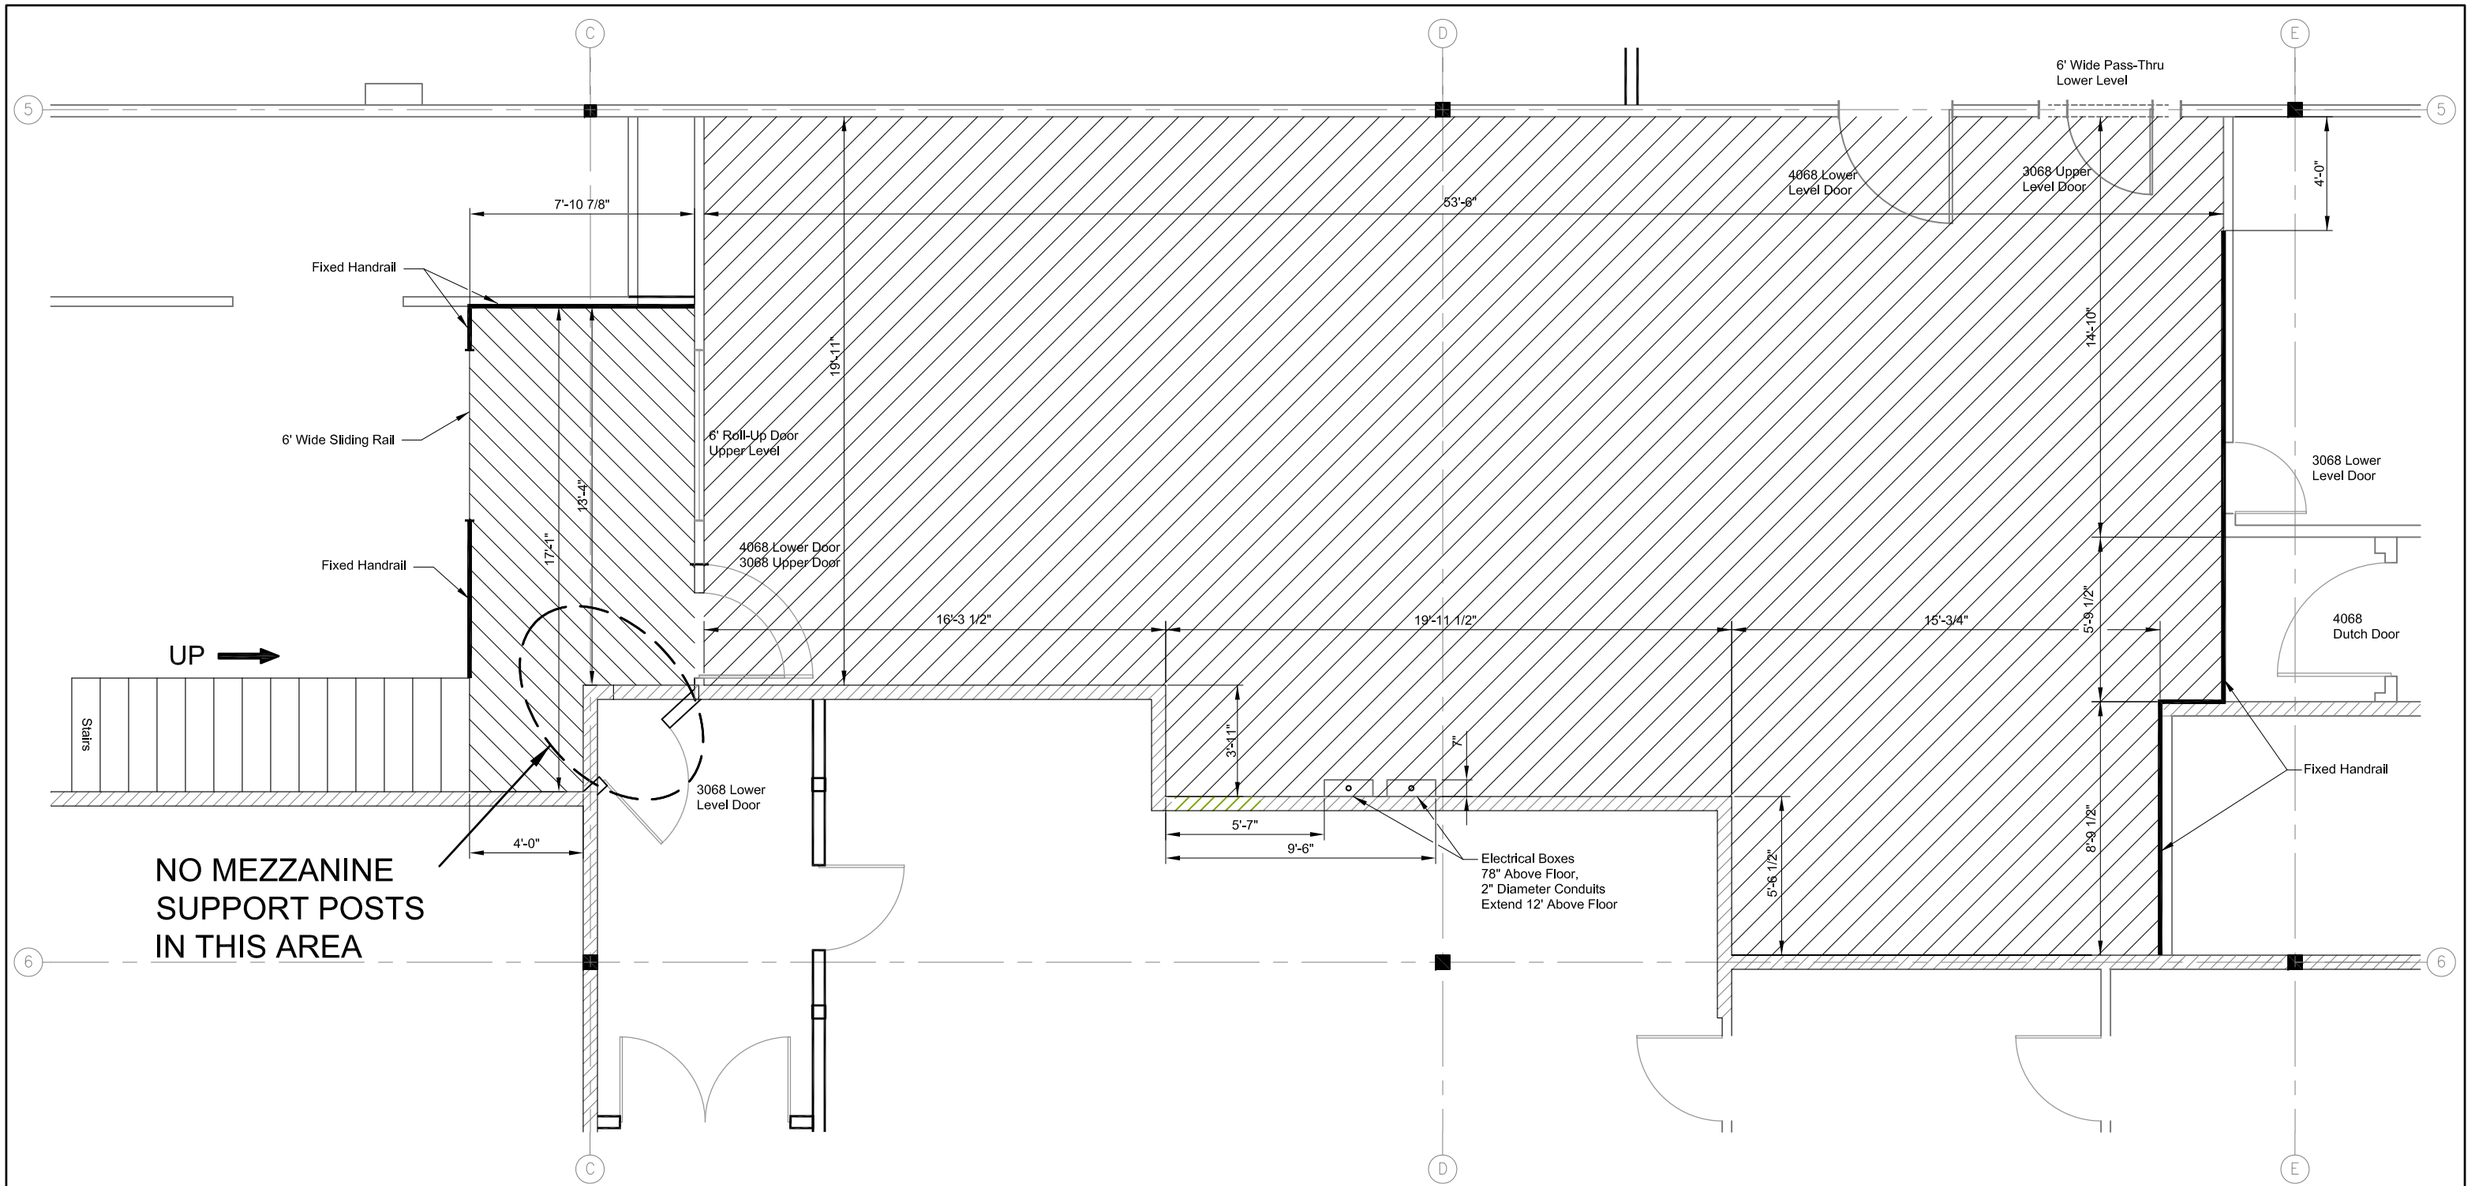

LEGEND

Mezzanine

1,274 +/- SF

120 +/- SF

Key

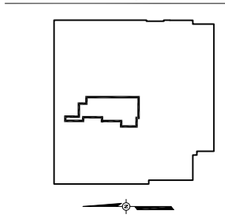

BAR LENGTH ON ORIGINAL DRAWING EQUALS ONE INCH. ADJUST SCALE ACCORDINGLY

REGISTERED PROFESSIONAL ENGINEER
MATHEW E. VAIL
No. 53724
CIVIL
STATE OF CALIFORNIA

NO.	DATE	REVISION	BY

SONOMA COUNTY WATER AGENCY

SCALE: 3/8" = 1'-0"
DATE: 8/9/2010
DRAWN: JLW
REVIEWED:

1315 AIRPORT BOULEVARD TENANT IMPROVEMENTS
MEZZANINE SYSTEM
CENTRAL SUPPLY MEZZANINE PLAN

FILE NAME: A1-.dwg
CONTRACT NUMBER: 0-83-7#01
DRAWING NUMBER: A-3
SHEET 4 OF 4