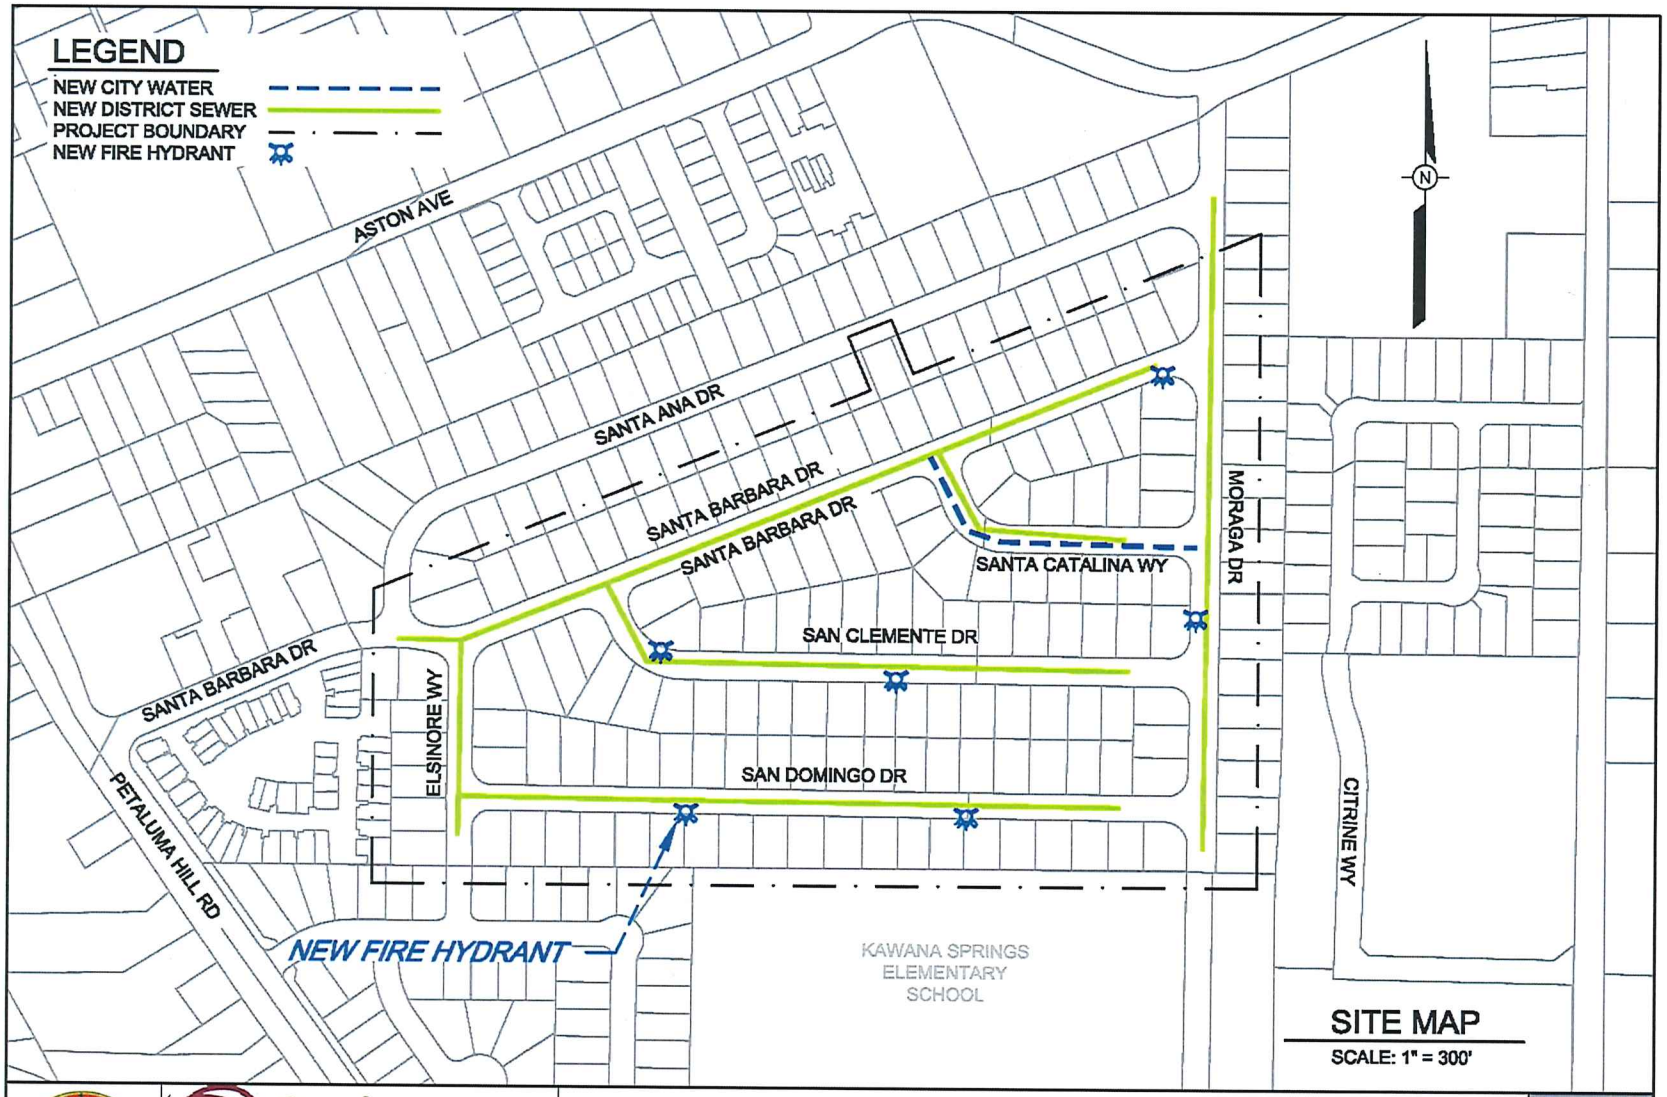

City of Santa Rosa

SITE MAP
SOUTH PARK COUNTY SANITATION DISTRICT
BLACKWELL TRACT SEWER SYSTEM AND SANTA CATALINA WAY
WATER SYSTEM REPLACEMENT PROJECT

SONOMA COUNTY WATER AGENCY

T:\SANITATION\SOUTH PARK CSD\COLLECTION\7427_BLACKWELLTRACT\7427_LOCMAP_BLACKWELL_MAR2018.DWG